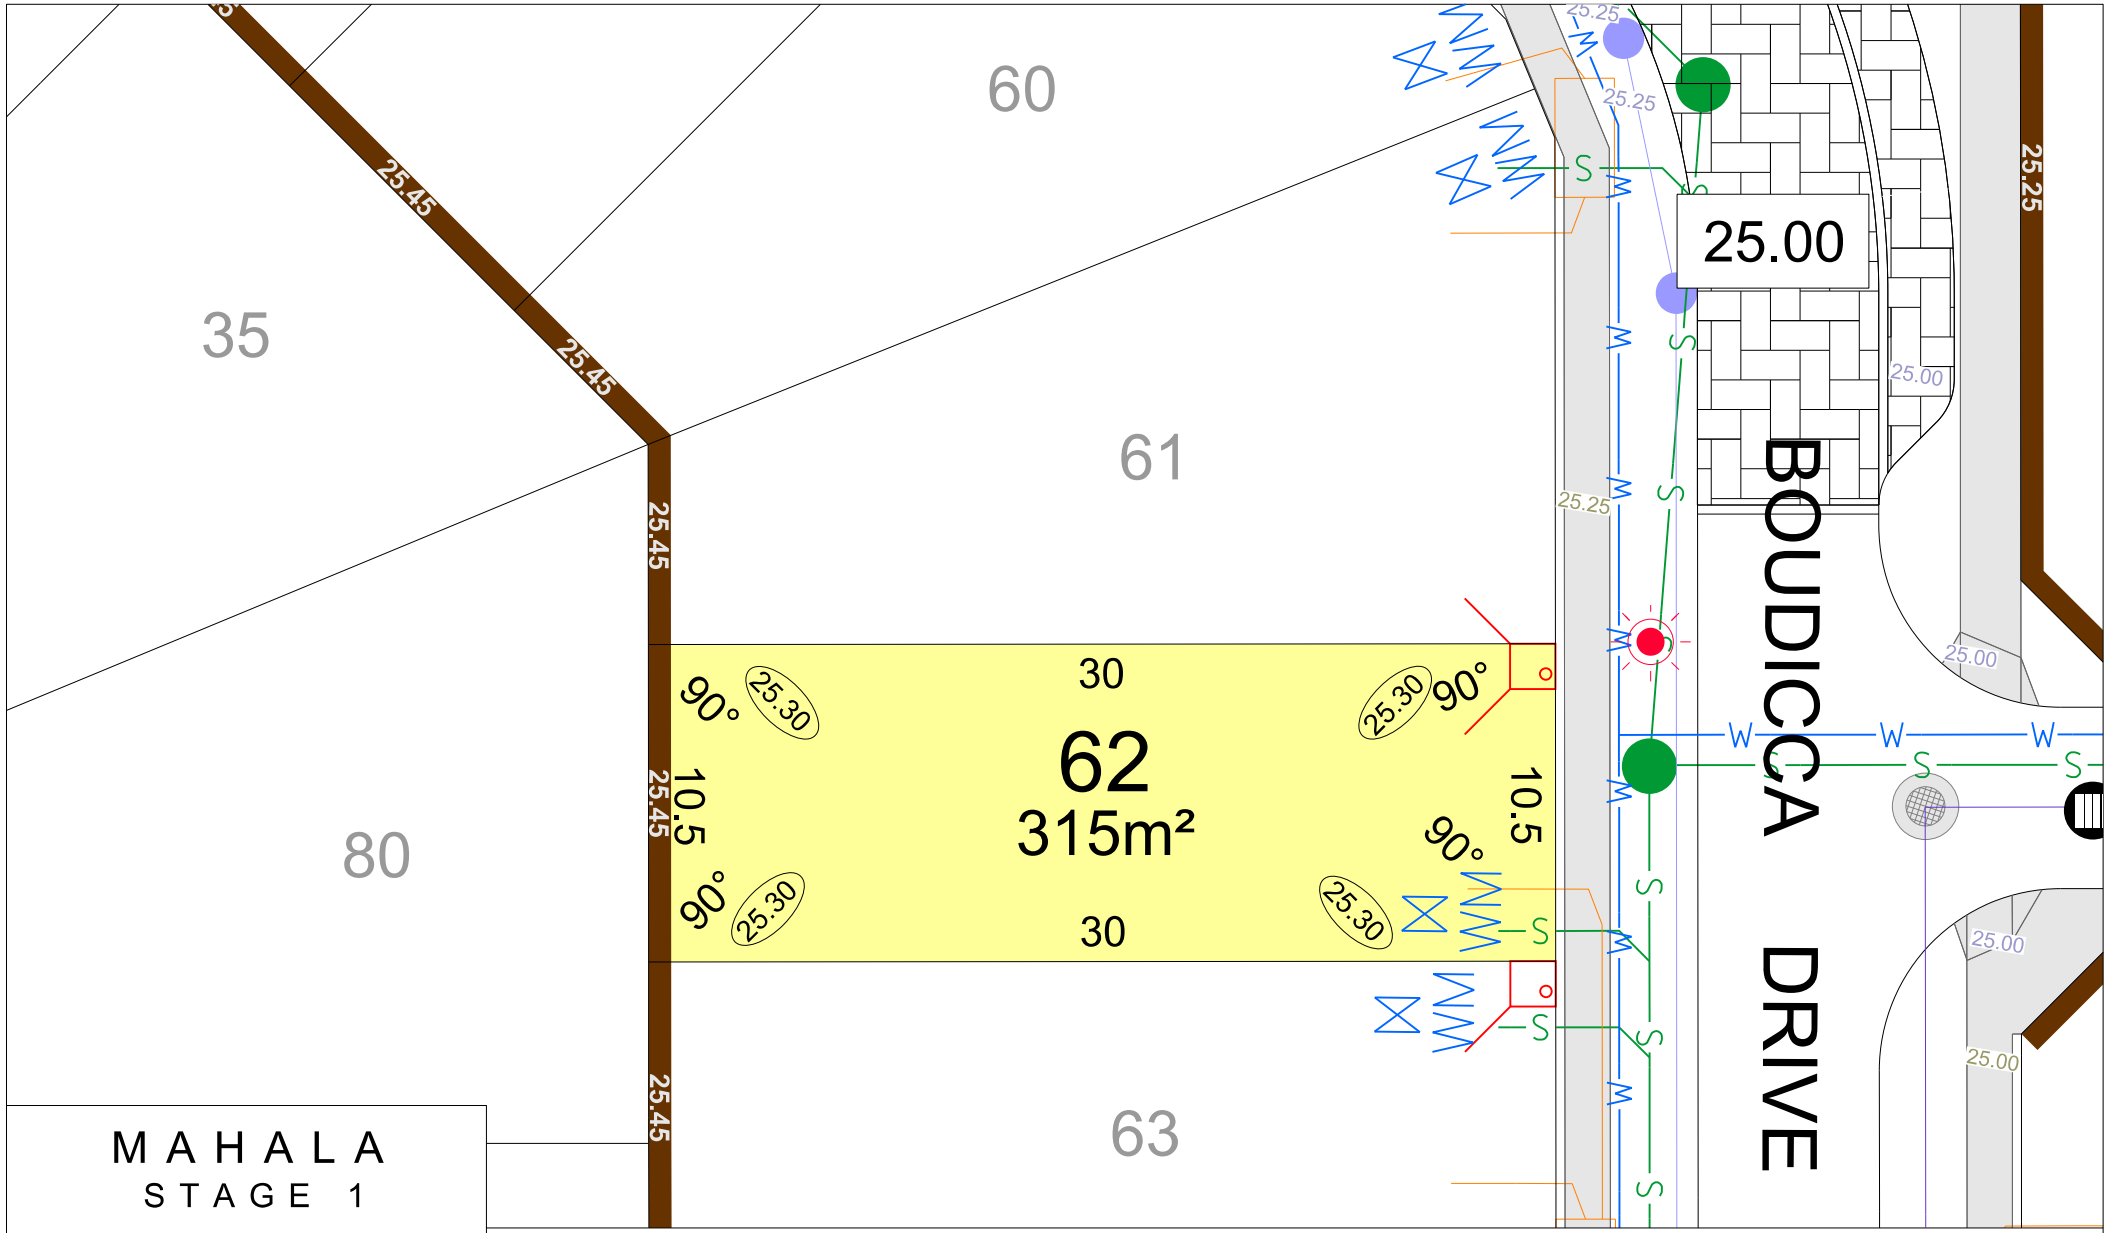

MAHALA
STAGE 1

NORTH

SCALE 1:250

MNG. Ref: 99781lip-027b Date: 30/09/2020

All dimensions and areas are subject to survey. The particulars on this brochure are supplied for information only and shall not be taken as a representation in any respect on the part of the Vendor or its agent. Authorities should be consulted when services are contained within lot boundaries as building restrictions may apply. All retaining walls and associated easements are shown exaggerated for clarity.

LEGEND

- WATER
- WATER METER
- VALVE / HYDRANT
- "D" DEFERRED
- DRAINAGE
- SEWER / MANHOLE
- PAD LEVEL
- PADMOUNT SITE WITH 129BA RESTRICTIVE COVENANT
- BELOW GROUND SERVICE PIT & CONNECTION
- POWER DOME MINI PILLAR
- POWER DOME UNIVERSAL PILLAR
- STREETLIGHTS
- GARAGE LOCATION
- 26.54 RETAINING WALL & HEIGHT
- DRAINAGE HOUSING CONNECTION
- NATIONAL BROAD BAND CONNECTION
- FOOTPATH
- 24.99 TOP OF KERB HEIGHT
- 26.16 SPOT LEVEL
- 25.40 ROAD LEVEL
- * HOUSING AUTHORITY SOCIAL HOUSING
- TREES TO BE RETAINED